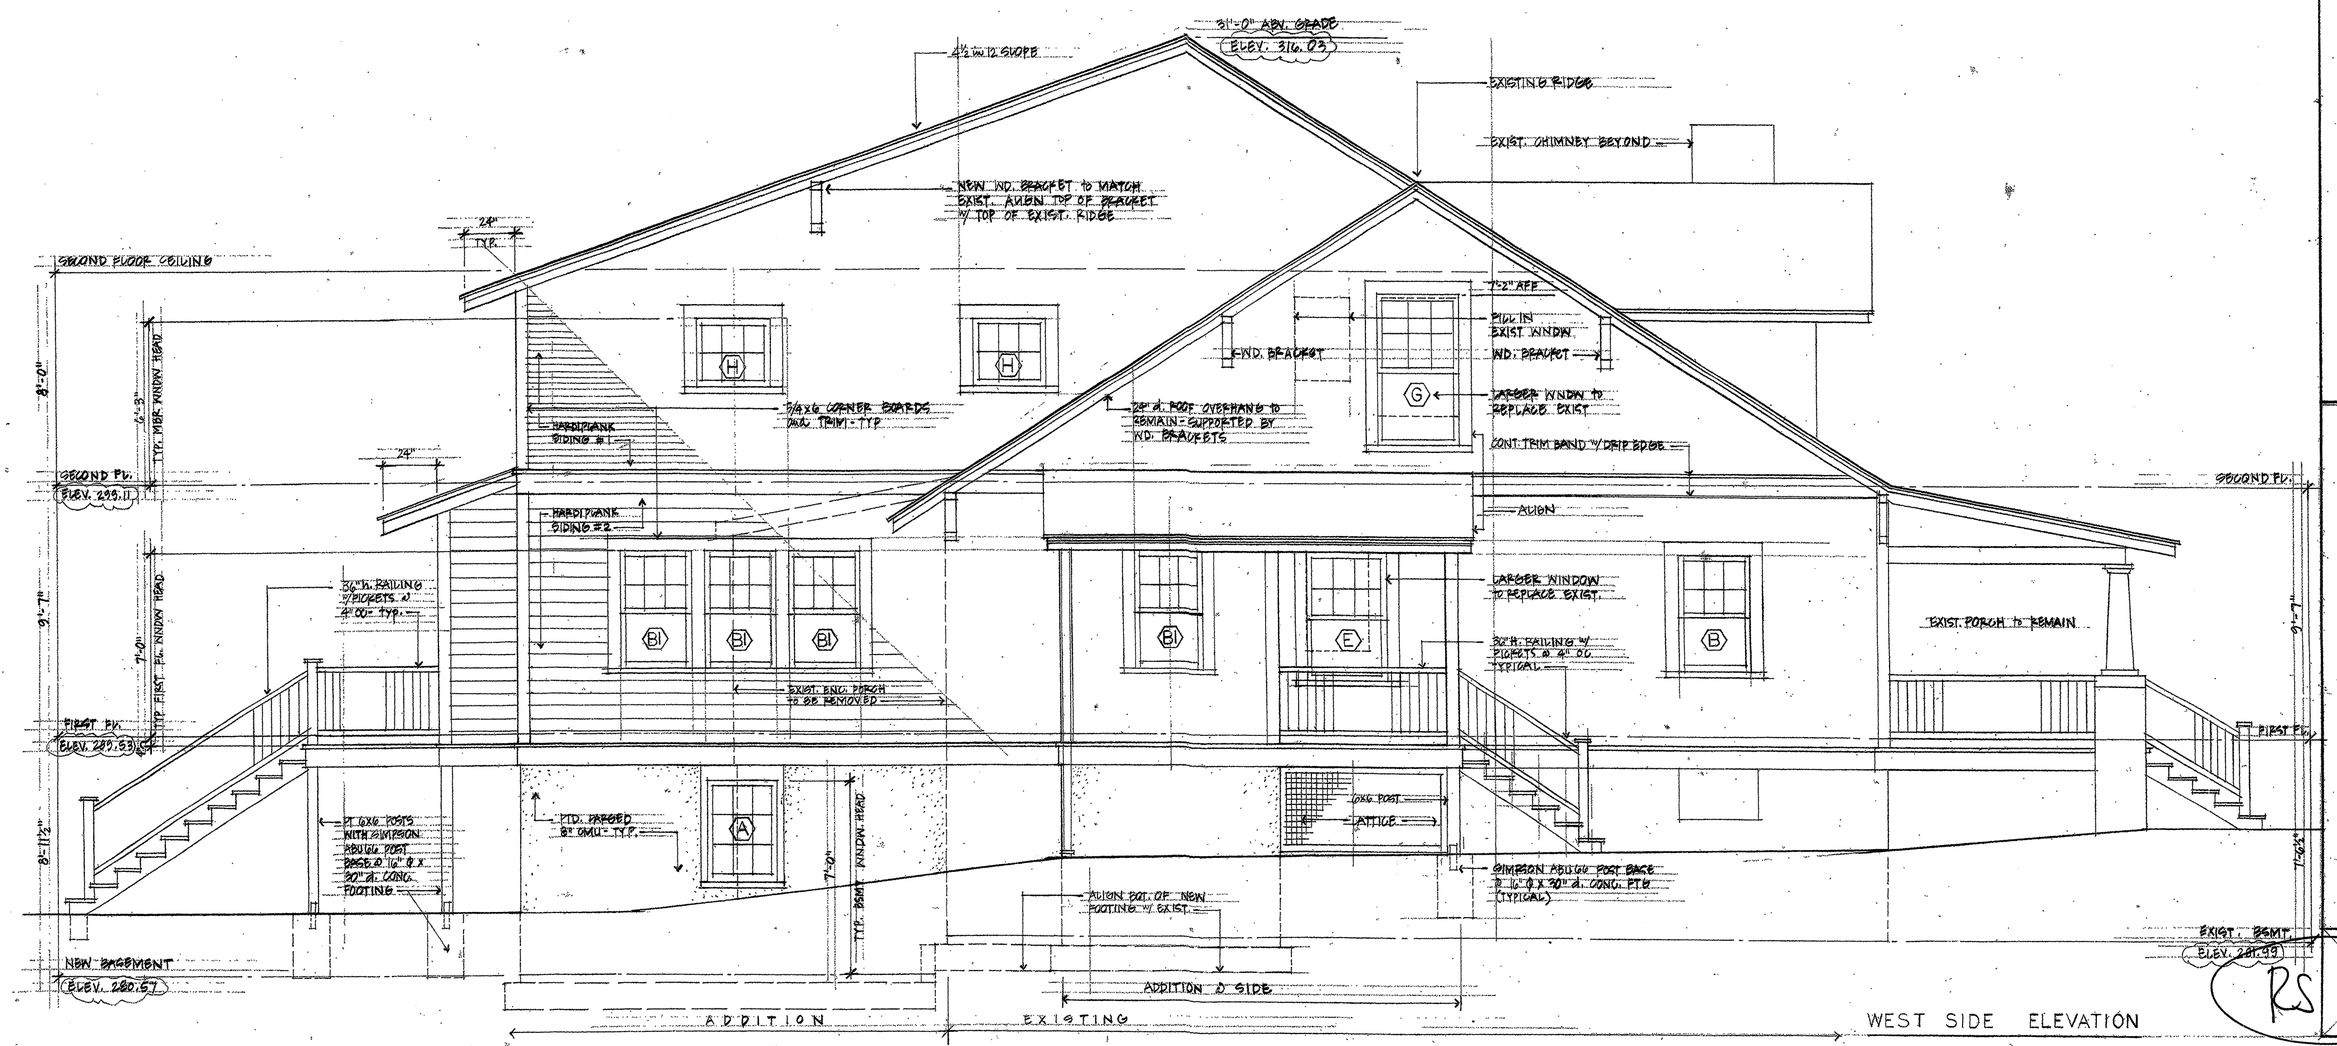

PERMIT 11-20-06
REVISED ~~4-20-07~~

MURDOCH ARCHITECTS
9208 Shelton Street
Bethesda, Maryland 20817
301-493-4941

WEST SIDE ELEVATION
1/4" = 1'-0"

SINCLAIR ADDITION and RENOVATION
1913 Luzerne Avenue
Silver Spring, Maryland 20861